

Block Plan

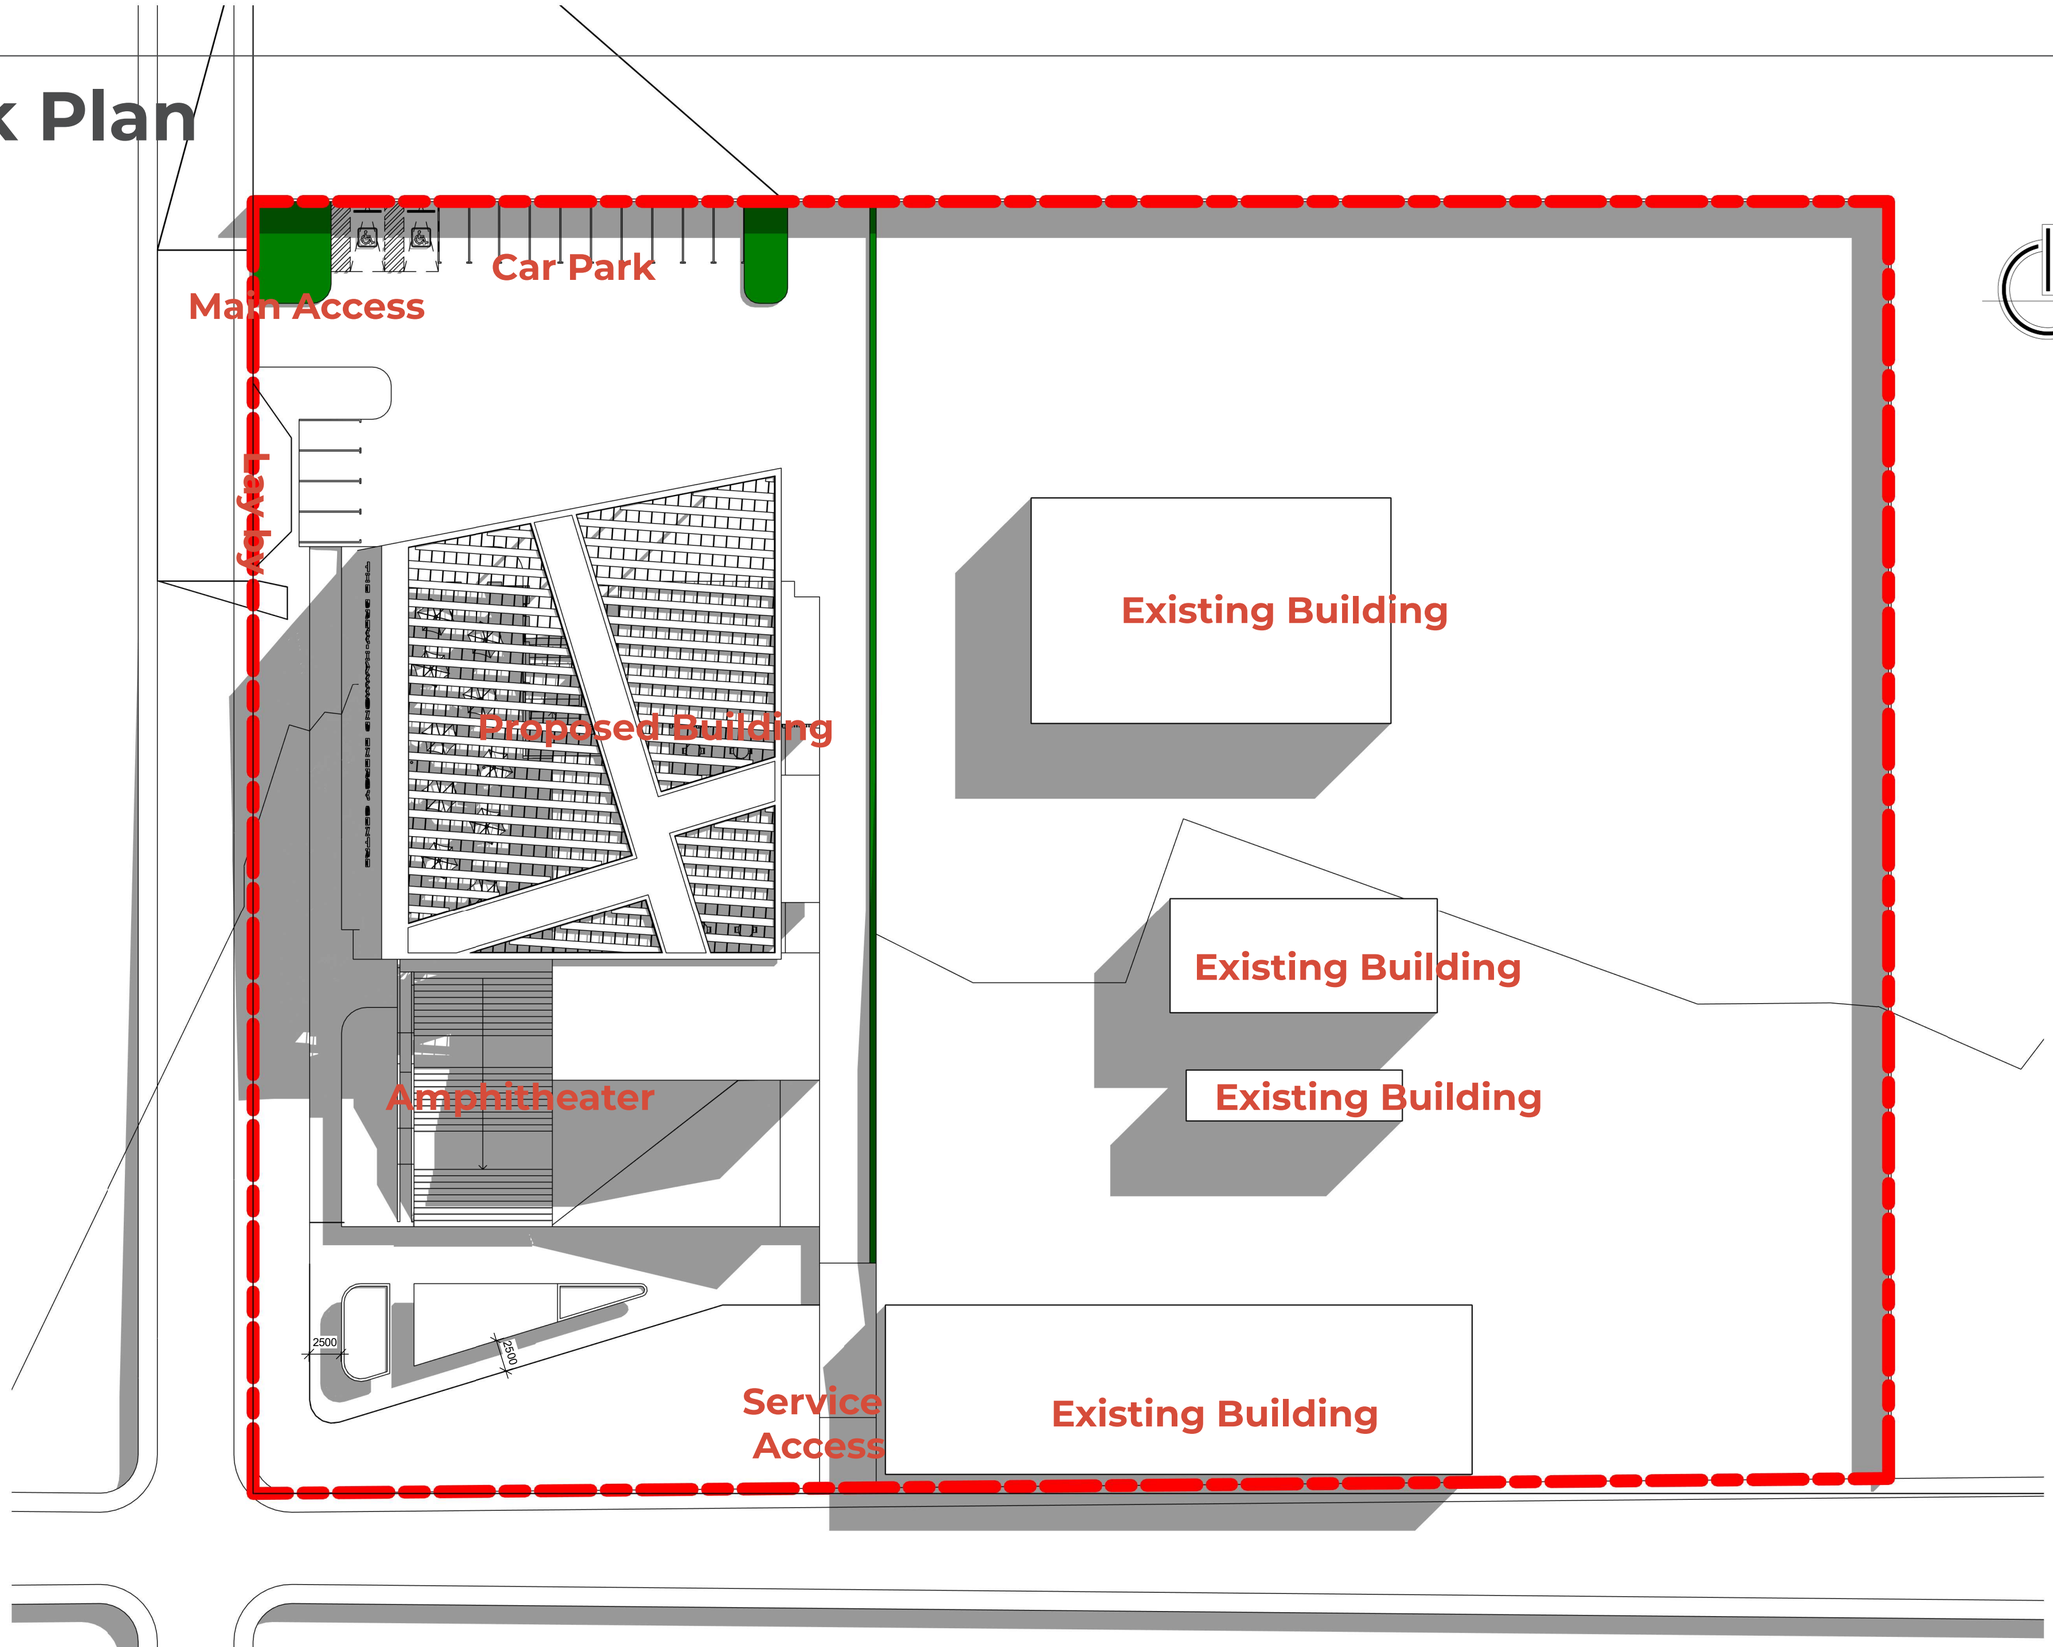


Ghana@spaysis.com/website:www.spaysis.com/+233(0)205021053O9

Ground Floor Plan

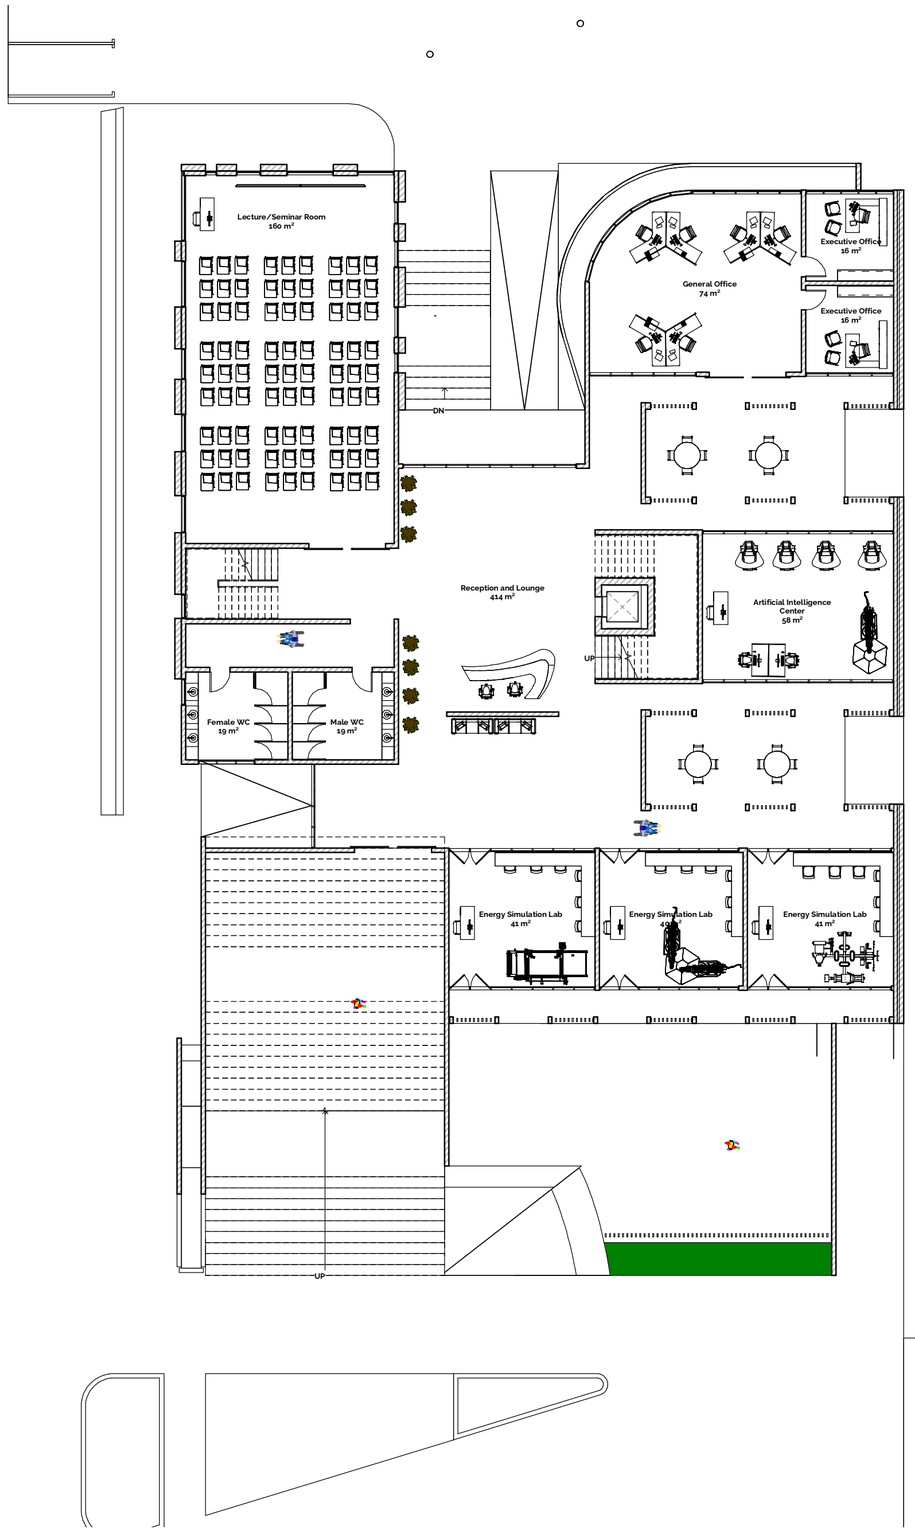


Ghana@spaysis.com/website:www.spaysis.com/+233(0)205021053O9

First Floor Plan

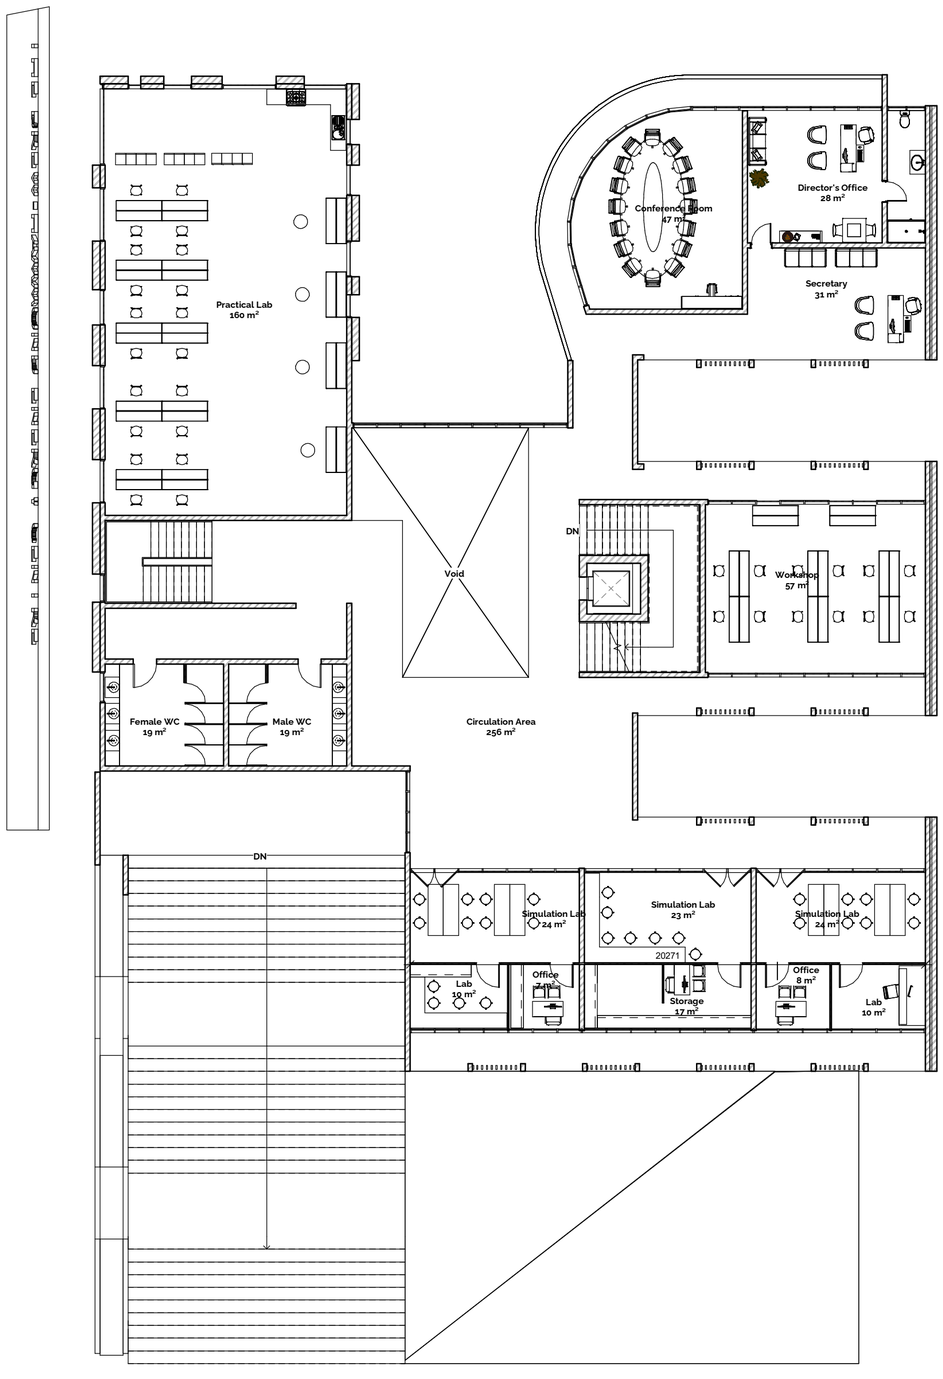

Ghana@spaysis.com/website:www.spaysis.com/+233(0)205021105309

Second Floor Plan

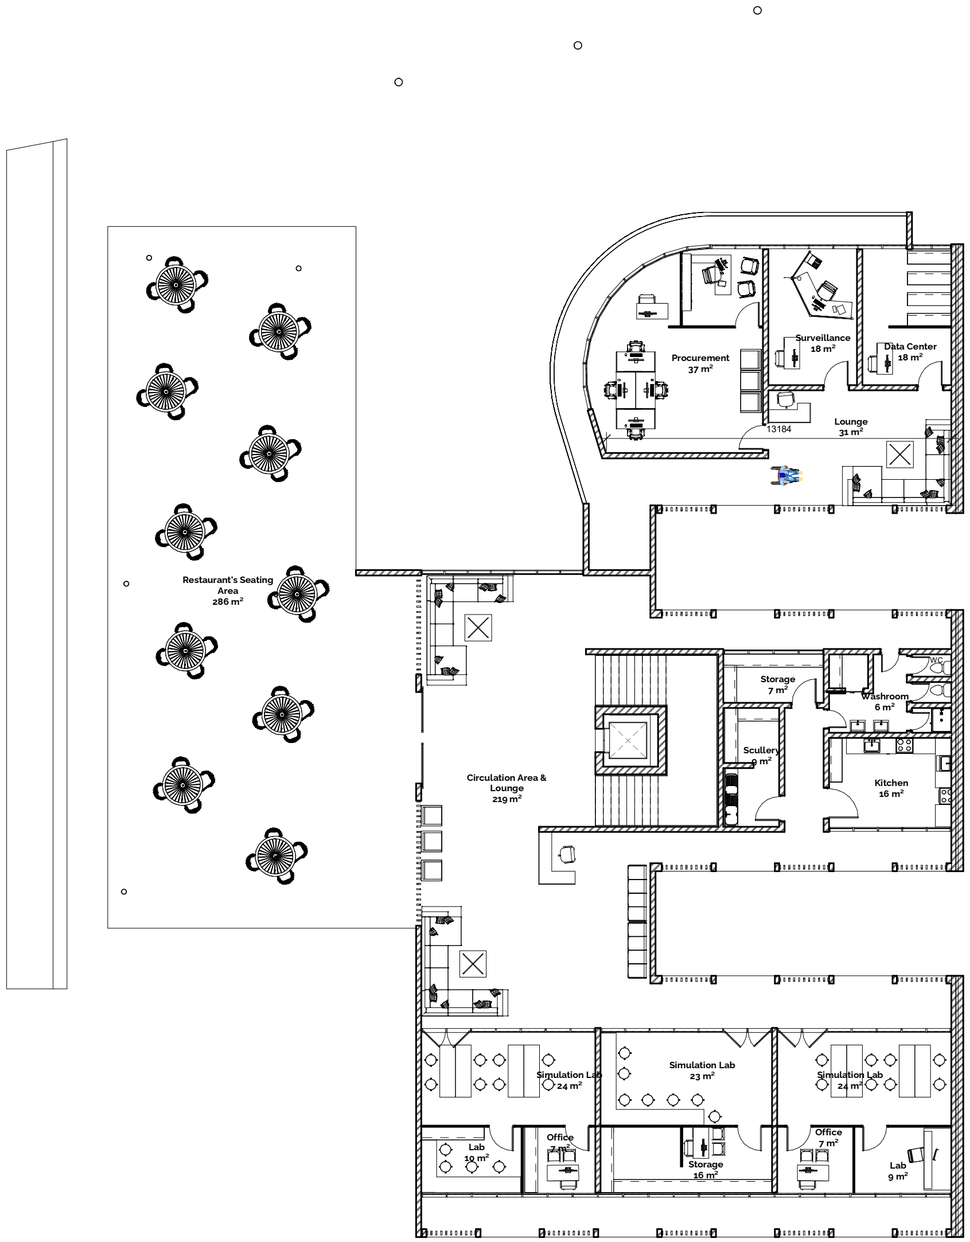

Ghana@spaysis.com/website:www.spaysis.com/+233(0)205021053O9